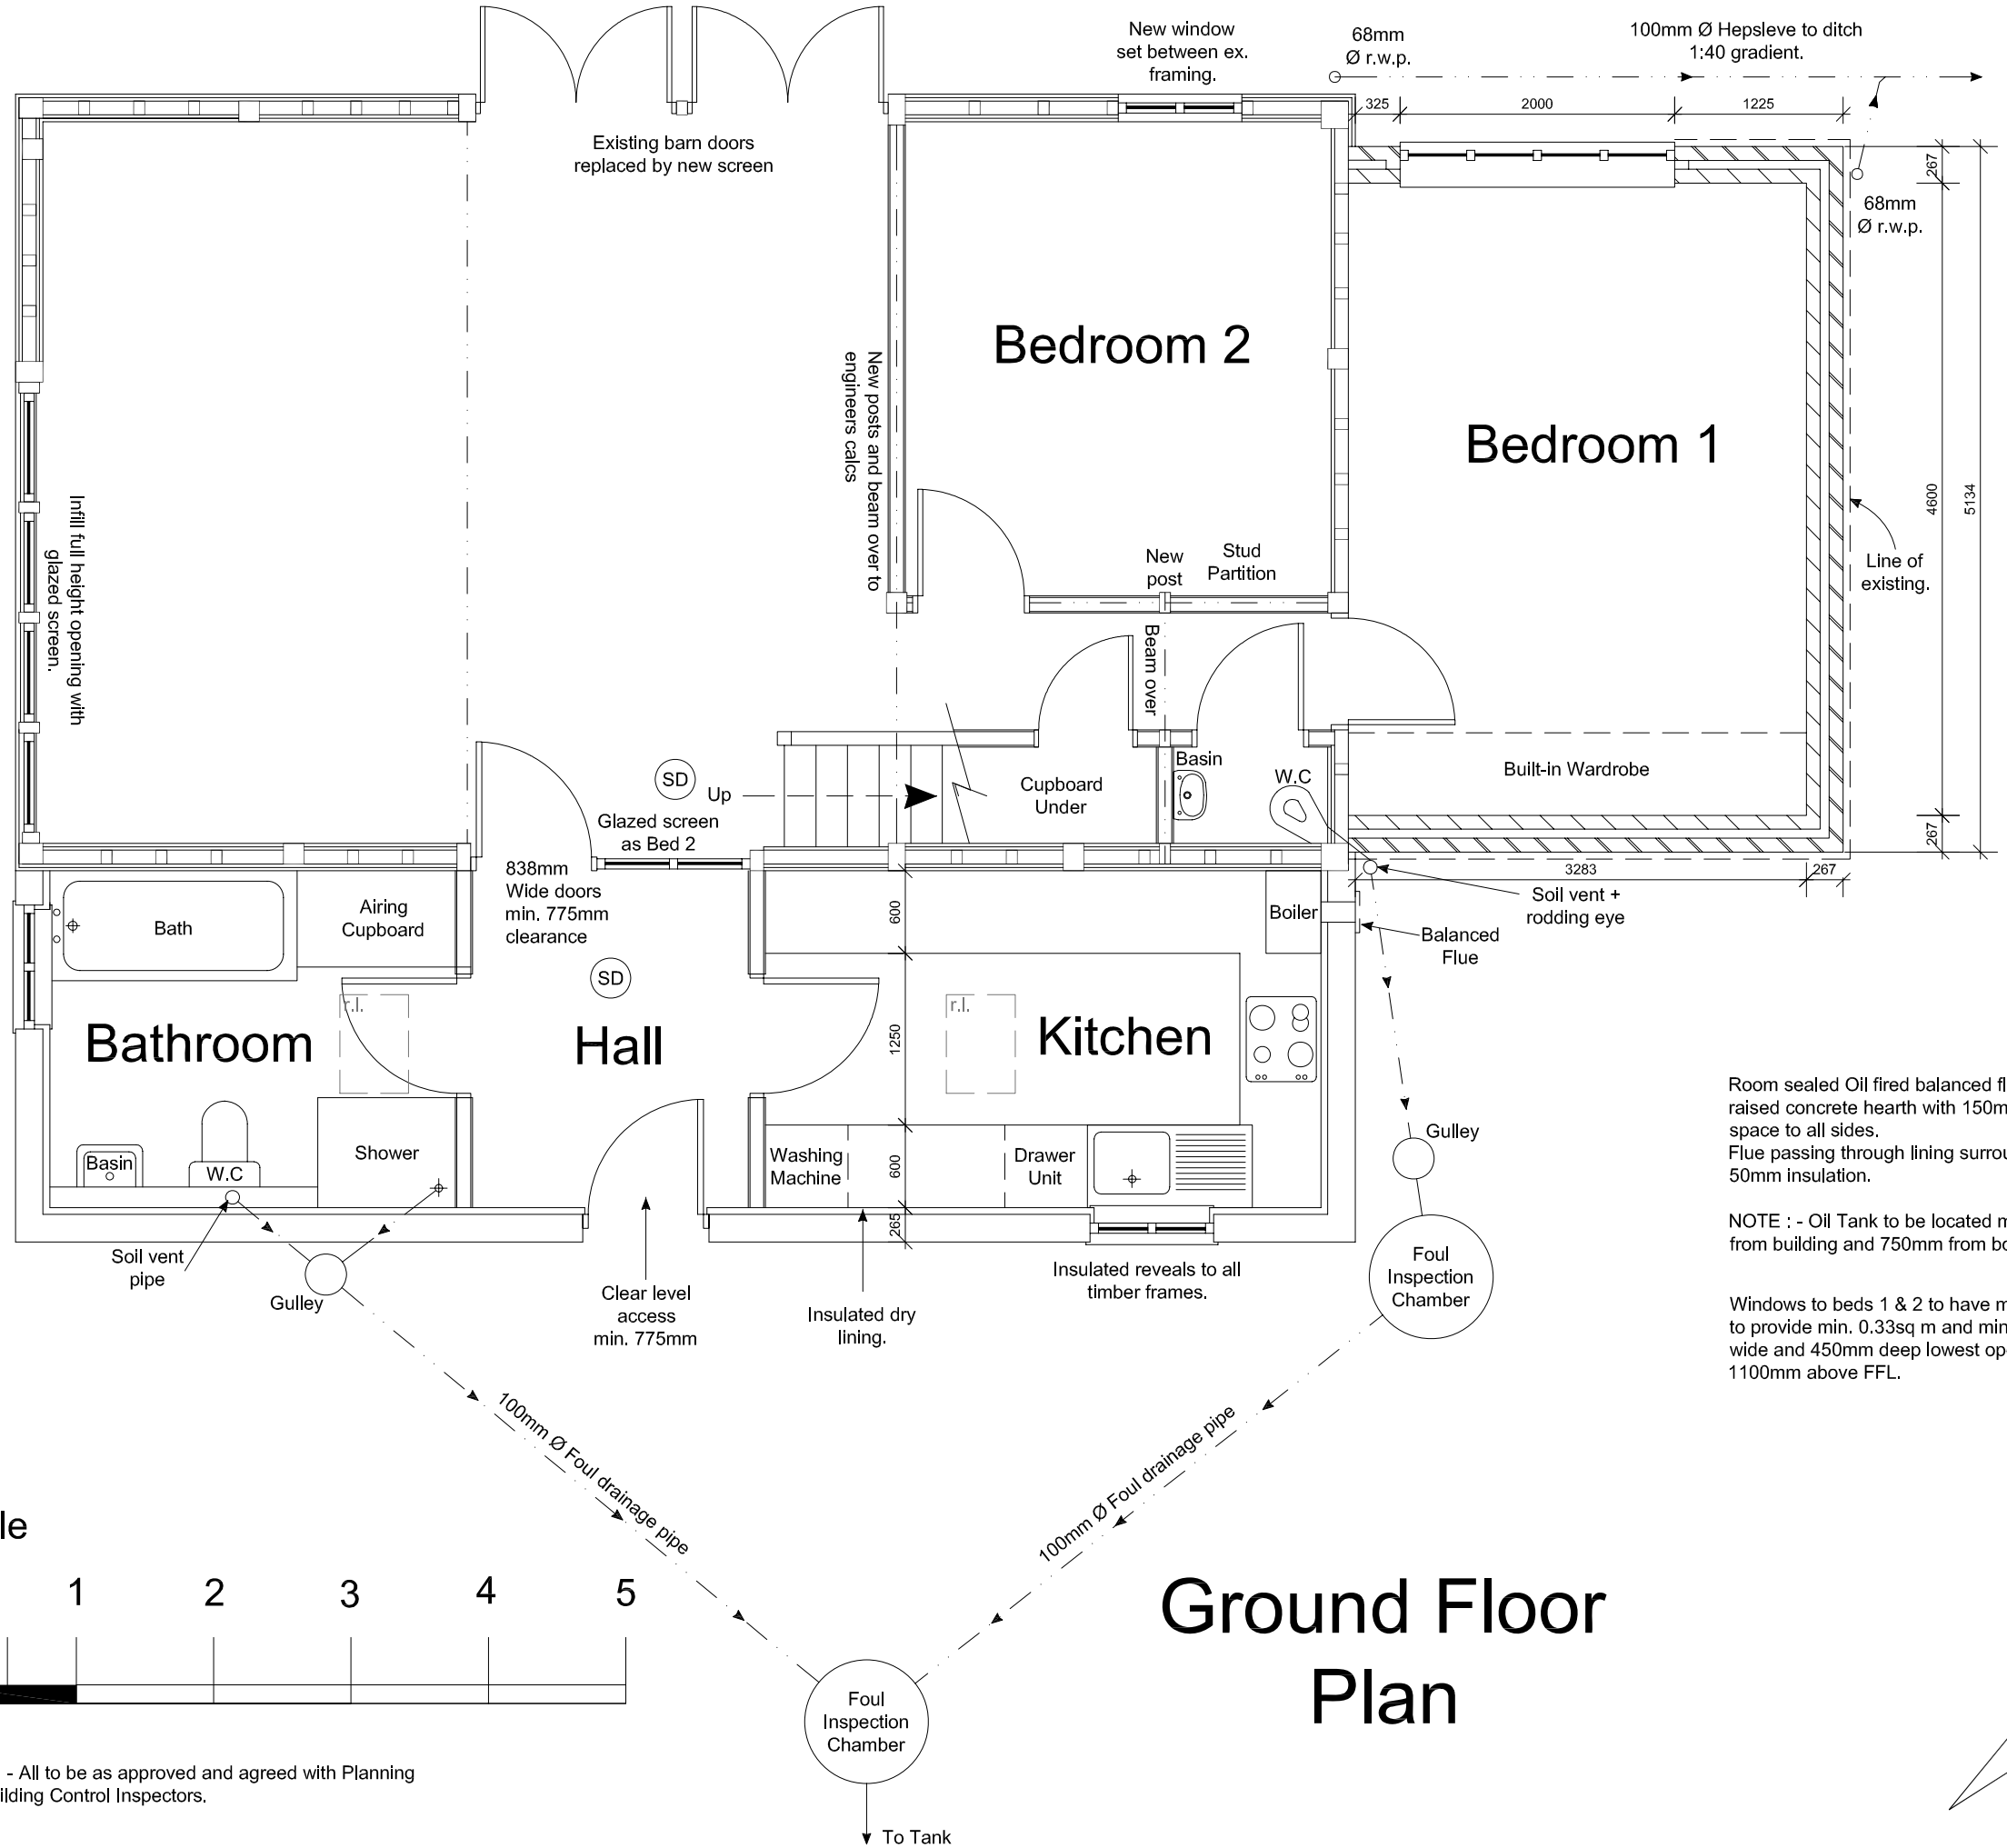



Scale

0 1 2 3 4 5

NOTE : - All to be as approved and agreed with Planning and Building Control Inspectors.

# Ground Floor Plan

Room sealed Oil fired balanced flue boiler on raised concrete hearth with 150mm clear space to all sides.
Flue passing through lining surrounded in 50mm insulation.

NOTE : - Oil Tank to be located min. 1800mm from building and 750mm from boundary.

Windows to beds 1 & 2 to have min. openings to provide min. 0.33sq m and min. 450mm wide and 450mm deep lowest opening at 1100mm above FFL.

| REV | DATE | BY | DESCRIPTION | CHK BY |
|---|---|---|---|---|
| 0 | 19/04/08 | MF | Issued for information | ST |

CLIENT
MR P. GRIFFITH

PROJECT
BARN CONVERSION - CLARKES LANE, ILKETSHALL ST. ANDREW, SUFFOLK

TITLE
PROPOSED GROUND FLOOR GENERAL ARRANGEMENT

| SCALE | DRAWN BY | DATE |
|---|---|---|
| 1:50 @ A3 | MF | 26/03/08 |

| CHECKED BY | APPROVED BY |
|---|---|
| ST | |

| DRAWING No. | REVISION No. |
|---|---|
| PG/CL/08/001 | 0 |

PHOTOCOPYING MAY EFFECT THE SCALE OF THIS DRAWING

ALL INFORMATION CONTAINED ON THIS DRAWING IS COPYRIGHT TO M.D.W.FISH LTD, AND MAY NOT BE REPRODUCED, PASSED TO THIRD PARTIES OR USED IN ANY WAY WITHOUT EXPRESS PERMISSION OF M.D.W.FISH LTD, OR ITS AUTHORIZED REPRESENTATIVES. ALL INFORMATION IS ISSUED WITHOUT RESPONSIBILITY. DO NOT SCALE. ONLY WORK TO FIGURED DIMENSIONS. IF IN DOUBT ASK THE ORIGINATOR